LIFTING LUG
(JOINTS OVER 40 LBS.)

INTERNAL GUIDE RING
MAINTAINS ALIGNMENT
OF TRAVELING PIPE
AND HOUSING

EXTERNAL GUIDE RING MAINTAINS
ALIGNMENT OF TRAVELING PIPE
AND HOUSING

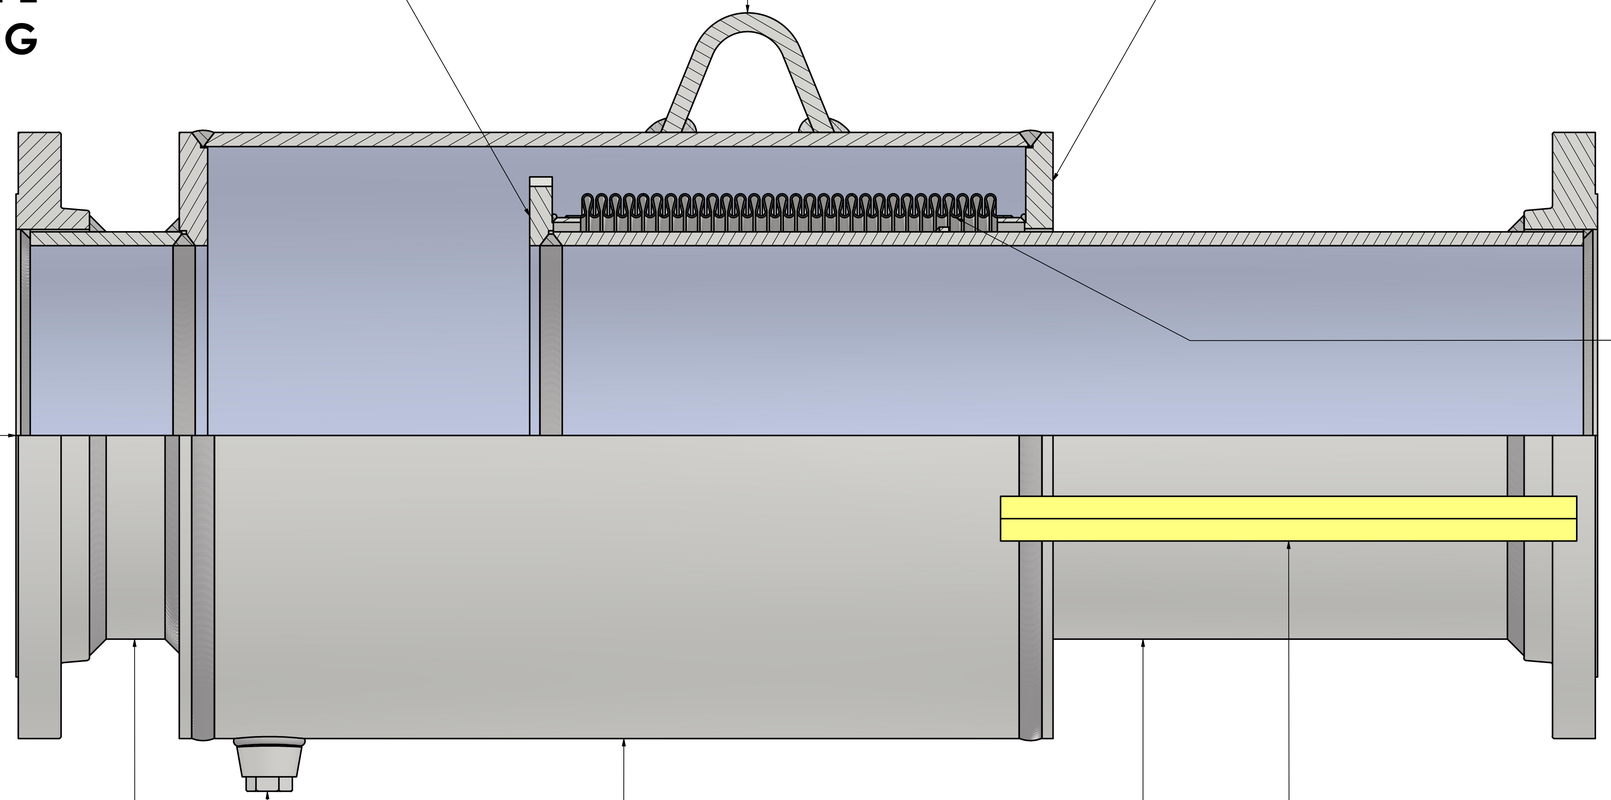

LAMINATED OR
MULTI-PLY
BELLOWS FOR
MAXIMUM
FLEXIBILITY AND
ENDURANCE

END CONNECTIONS
AVAILABLE AS
FLANGED, WELD END
OR GROOVED

SHIPPING BAR PAINTED
YELLOW AND LABELED
"REMOVE AFTER INSTALLATION"

TRAVELING PIPE

FIXED PIPE

DRAIN PORT
WITH PLUG

HOUSING MADE FROM
STANDARD WALL PIPE